EXAMPLE #3

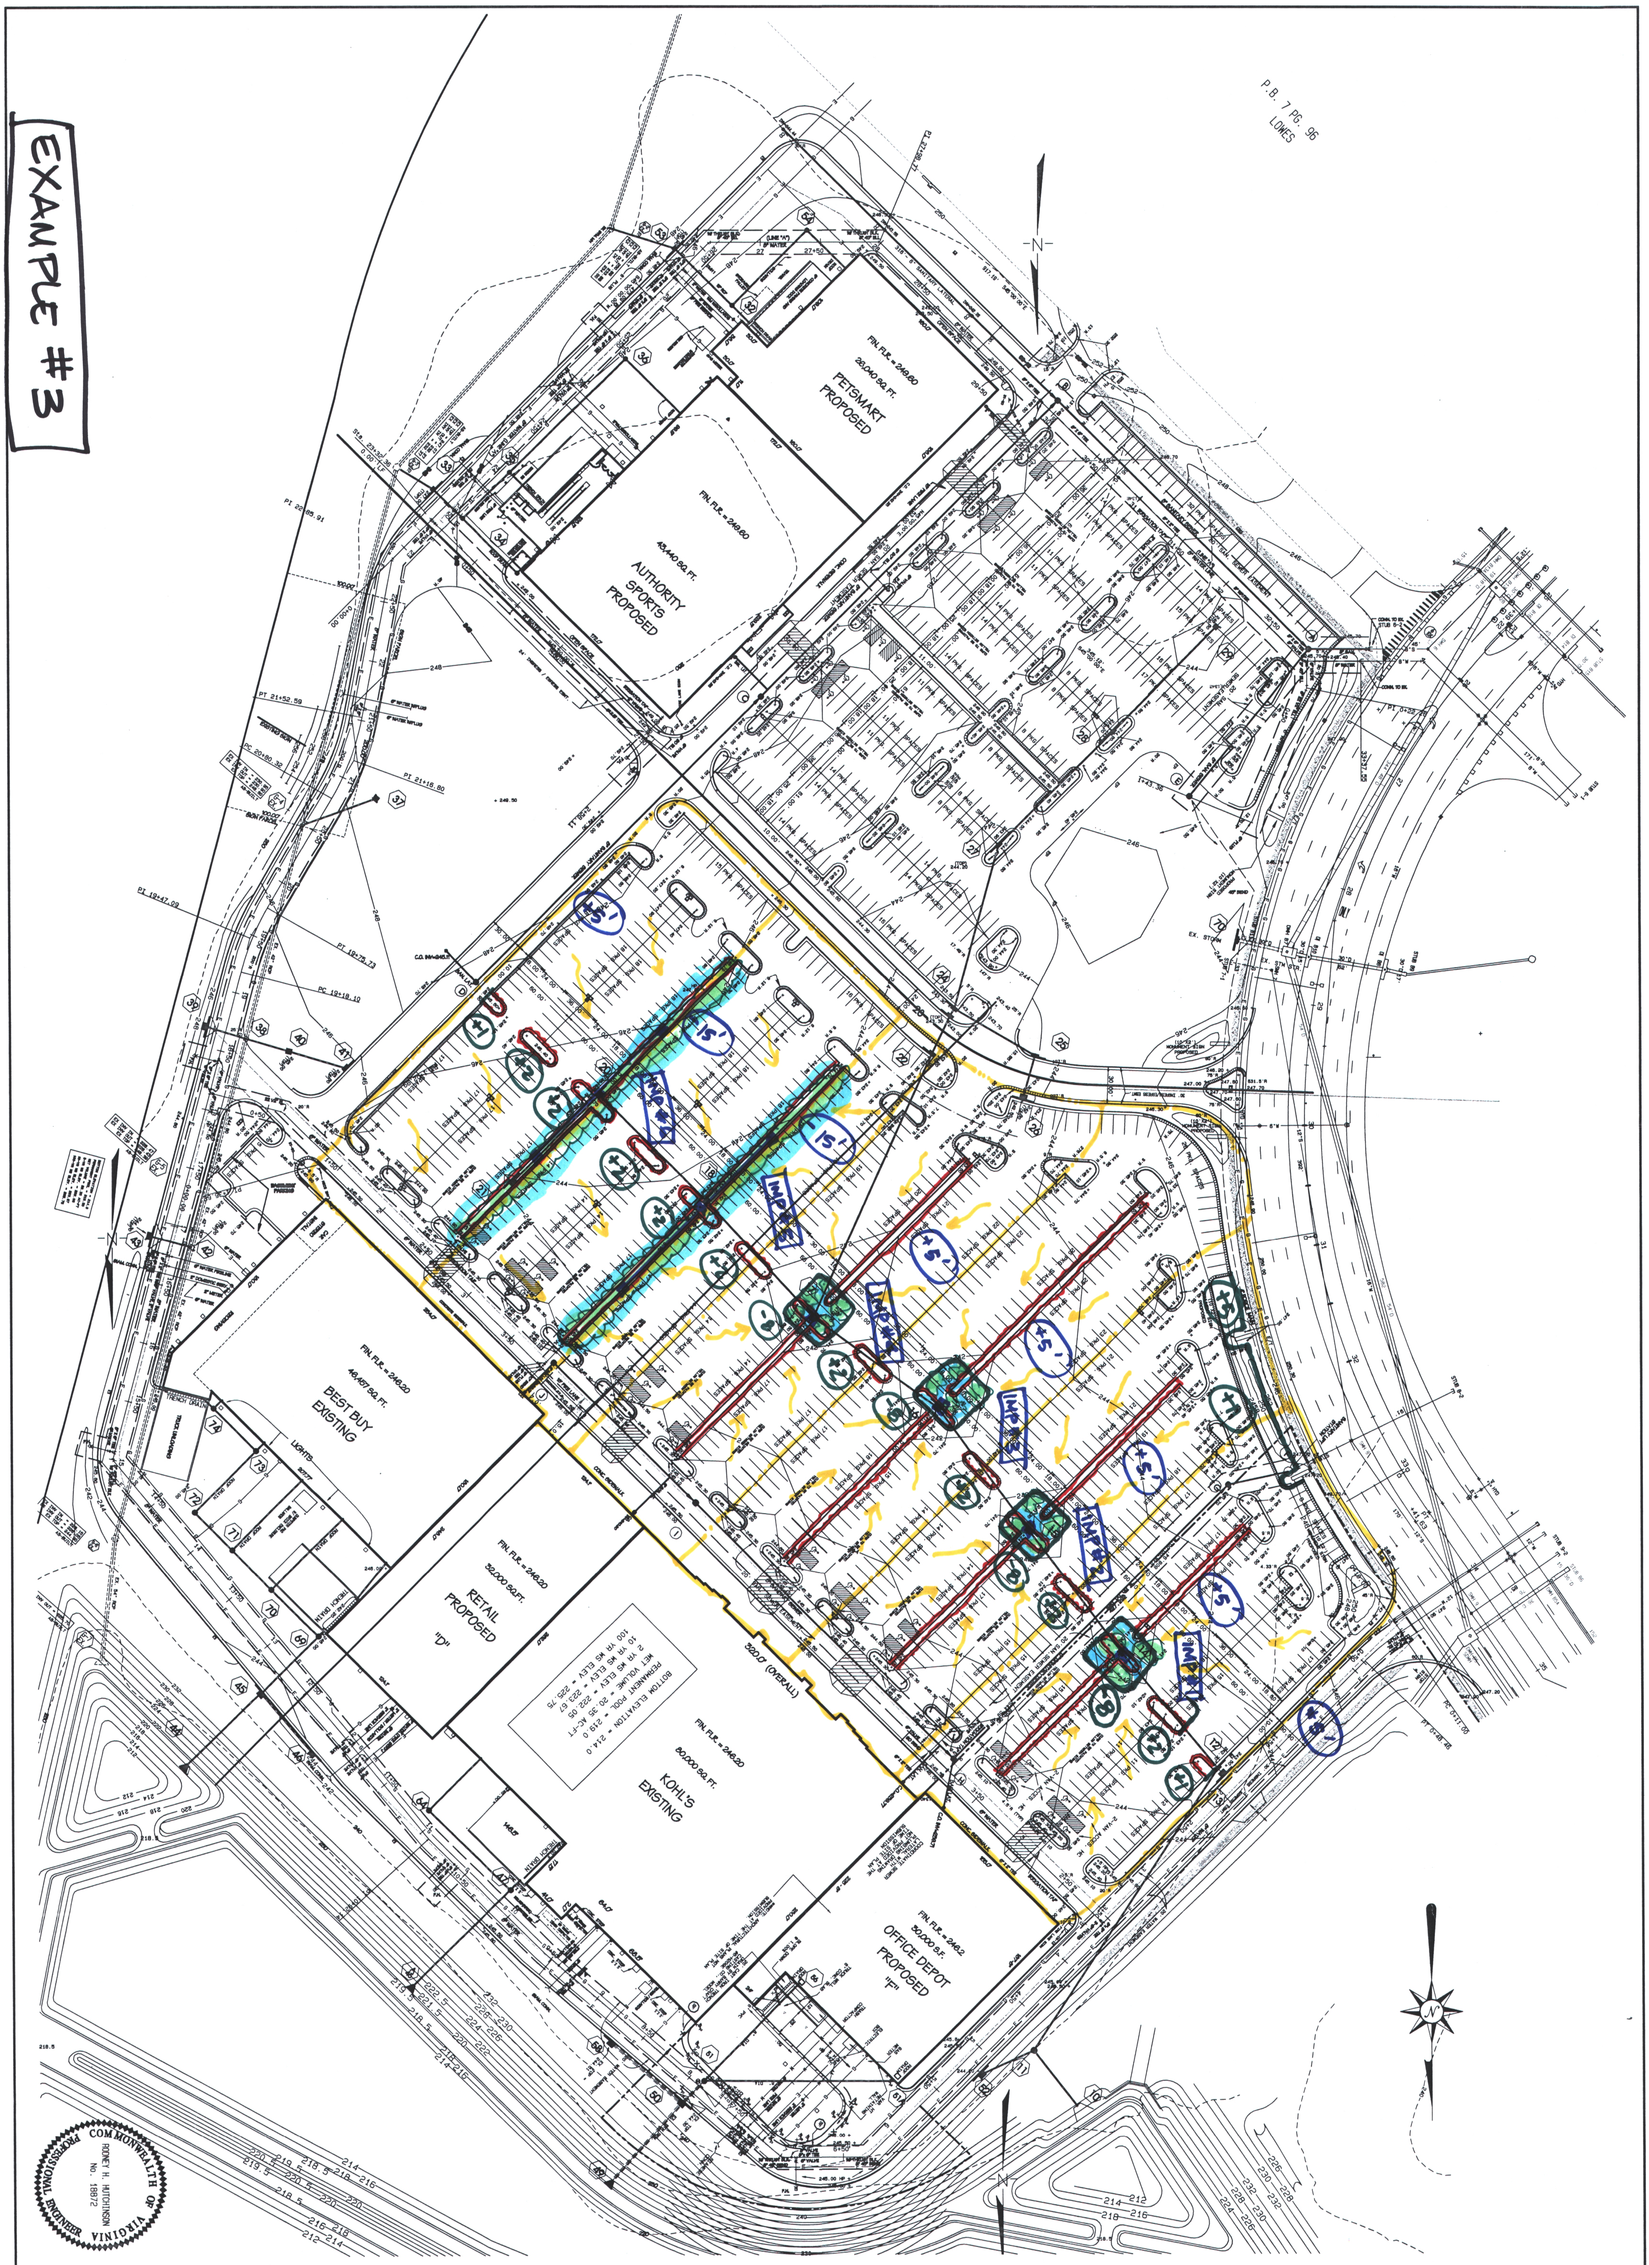

OVERALL SITE PLAN

OFFICE DEPOT
CENTRAL PARK

FREDERICKSBURG, VIRGINIA

No.	REVISION	Date	By
1	CHANGE WATER LINES INTO BUILDING	8\12\97	AET
1	CHANGE STM SEWER	8\21\97	AET

Design By	MJK
Drawn By	AET
Checked By	
Date	8\01\97
Scale	1" = 60'
Sheet	2 of 4
File Number	6727

ENGINEERS * PLANNERS * LANDSCAPE ARCHITECTS * SURVEYORS

GREENHORNE & O'MARA, INC.

5444 JEFFERSON DAVIS HIGHWAY
SUITE 100
FREDERICKSBURG, VA 22407

(540) 891-1600
FAX (540) 891-1650

COPYRIGHT © LATEST DATE HEREON